Elastacryl

Table of Contents

Detail, Foam Stop, Interior Drain Roofs	Detail Drawings	English	**2**
Detail, Parapet Wall	Detail Drawings	English	**3**
Detail, Gravel Stop	Detail Drawings	English	**4**
Detail, Roof Drain	Detail Drawings	English	**5**
Detail, Roof Vent	Detail Drawings	English	**6**
Detail, Vertical Projection	Detail Drawings	English	**7**

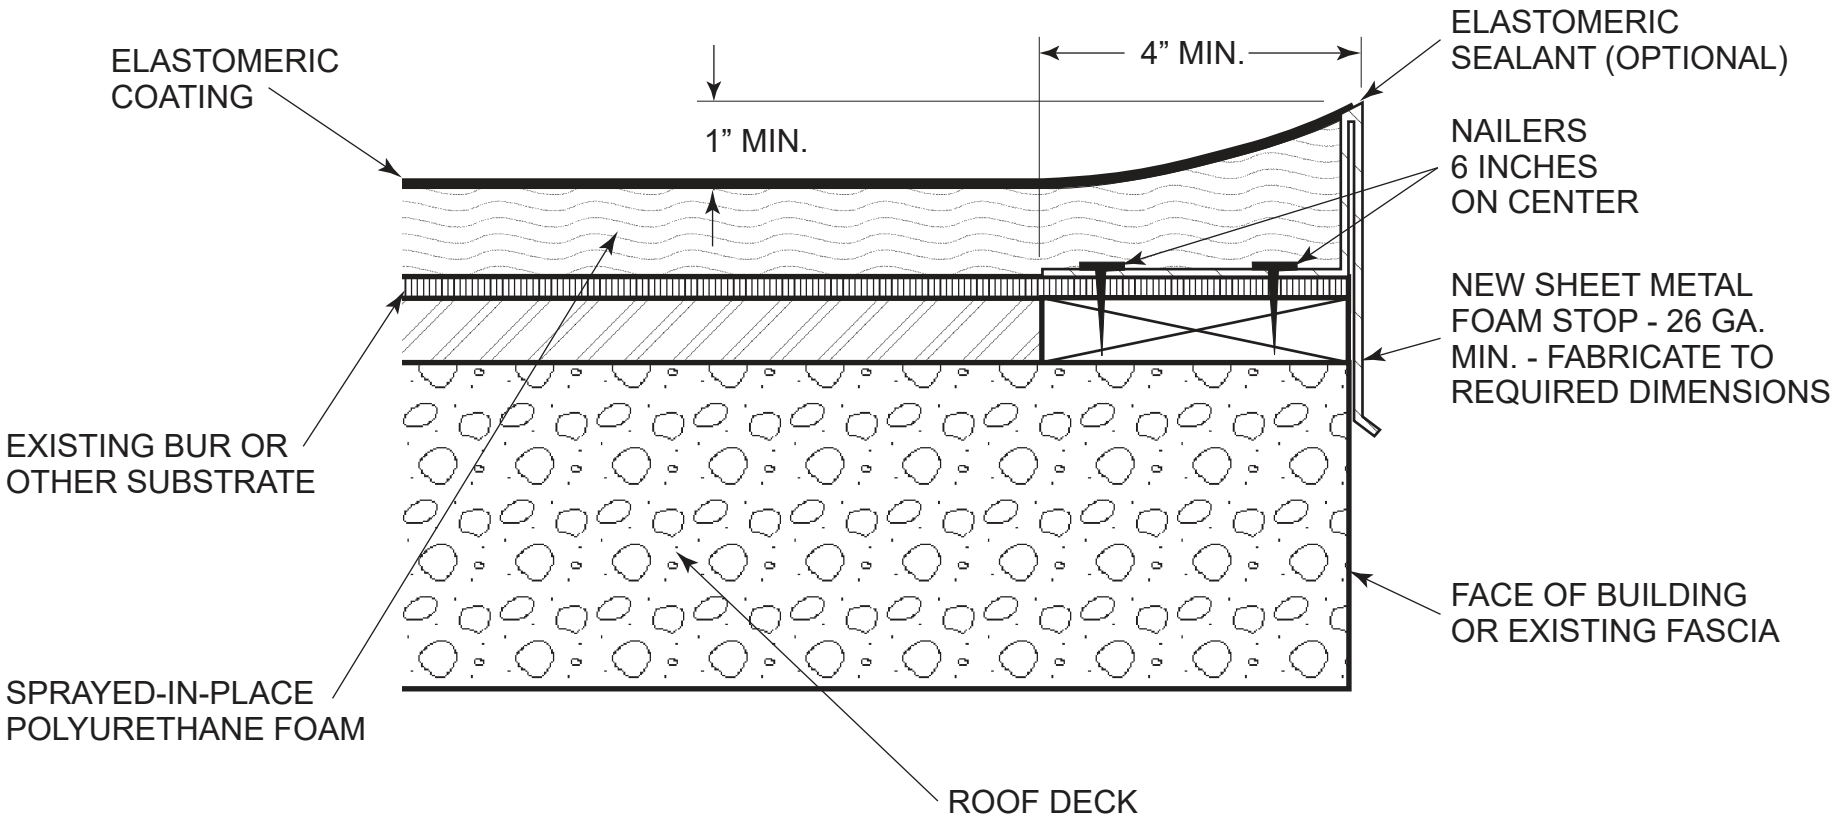

Note: This detail is utilized in the specification and design of fluid-applied roofing, in both new and retrofit applications. It is provided to show a generally recommended procedure for dealing with the condition shown. It will not and cannot provide a specific solution for every condition likely to be encountered in field application. Where field conditions differ, the use of applicable portions of the detail shown or its adaptation by an experienced and conscientious applicator should result in a quality project.

NEOGARD®
A part of HEMPEL
2728 Empire Central
Dallas, Texas 75236
(214)-353-1600
www.neogard.com

Project:
Foam Stop, Interior Drain Roofs

Drawn by:	Scale:	Date:	Drawing/Index No.
K. Kirby	NTS	04/01/2020	ROOF_foam-stop-interior-drain-04012020

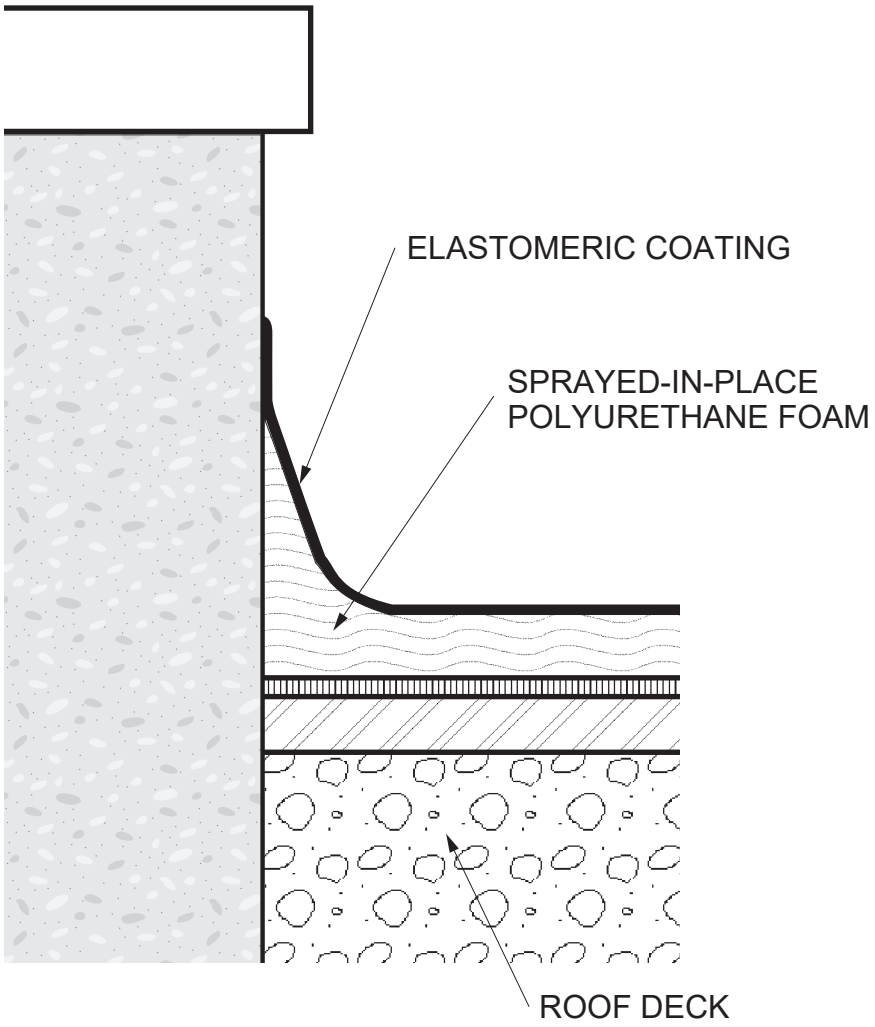

Note: This detail is utilized in the specification and design of fluid-applied roofing, in both new and retrofit applications. It is provided to show a generally recommended procedure for dealing with the condition shown. It will not and cannot provide a specific solution for every condition likely to be encountered in field application. Where field conditions differ, the use of applicable portions of the detail shown or its adaptation by an experienced and conscientious applicator should result in a quality project.

NEOGARD®
A part of HEMPEL
2728 Empire Central
Dallas, Texas 75236
(214)-353-1600
www.neogard.com

Project:
Roof Parapet Wall

Drawn by:	Scale:	Date:	Drawing/Index No.
K. Kirby	NTS	04/01/2020	ROOF_parapet-wall-04012020

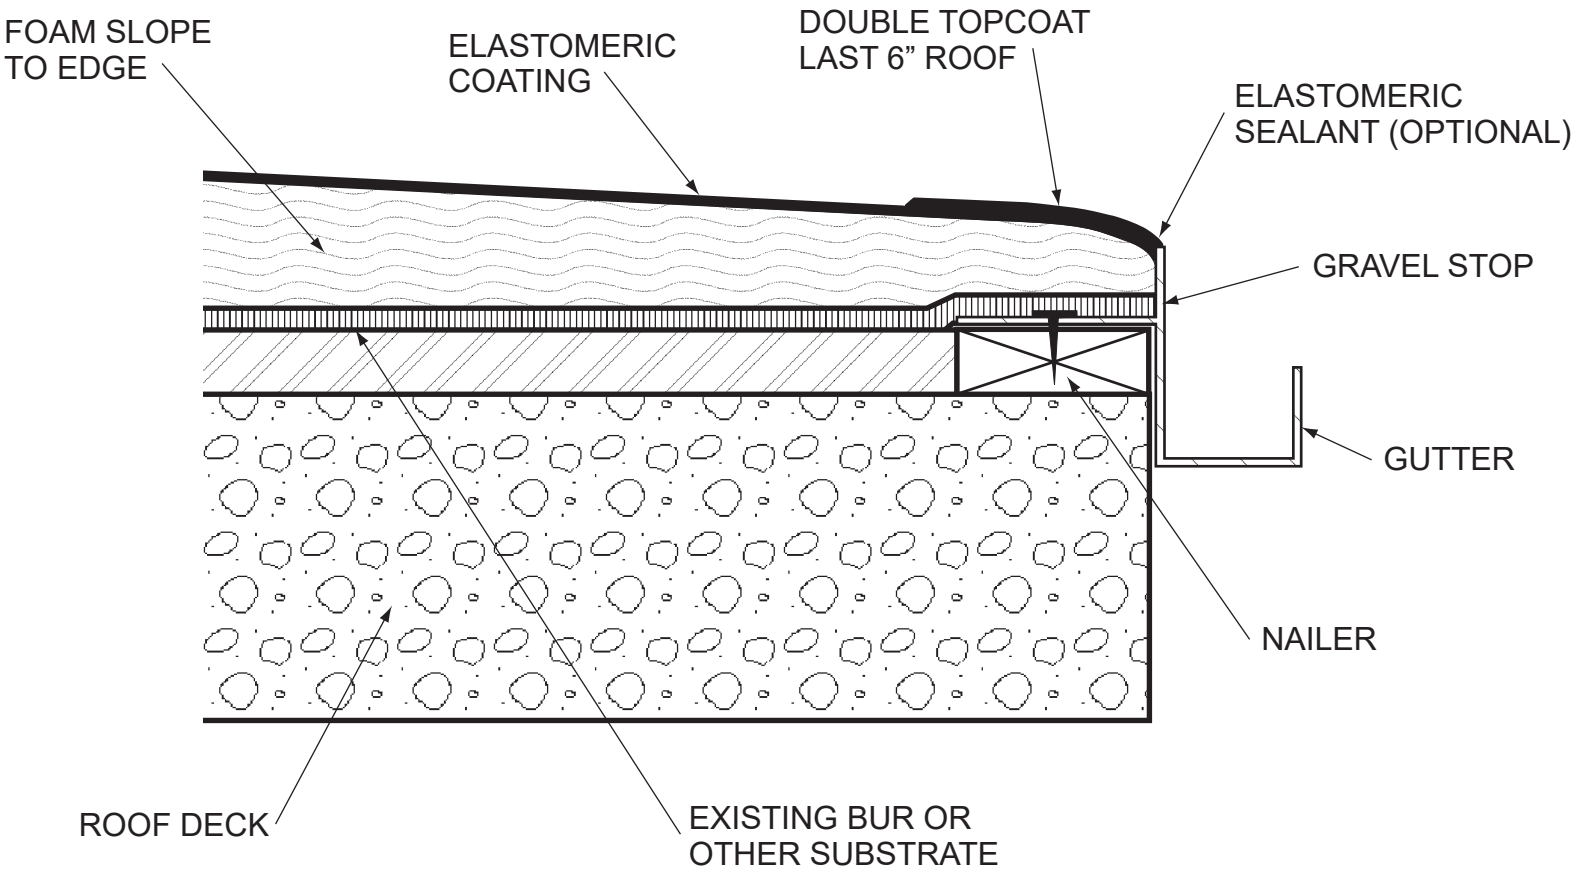

Note: This detail is utilized in the specification and design of fluid-applied roofing, in both new and retrofit applications. It is provided to show a generally recommended procedure for dealing with the condition shown. It will not and cannot provide a specific solution for every condition likely to be encountered in field application. Where field conditions differ, the use of applicable portions of the detail shown or its adaptation by an experienced and conscientious applicator should result in a quality project.

NEOGARD®
A part of HEMPEL
2728 Empire Central
Dallas, Texas 75236
(214)-353-1600
www.neogard.com

Project:
Gravel Stop

Drawn by:	Scale:	Date:	Drawing/Index No.
K. Kirby	NTS	04/01/2020	ROOF_gravel-stop-04012020

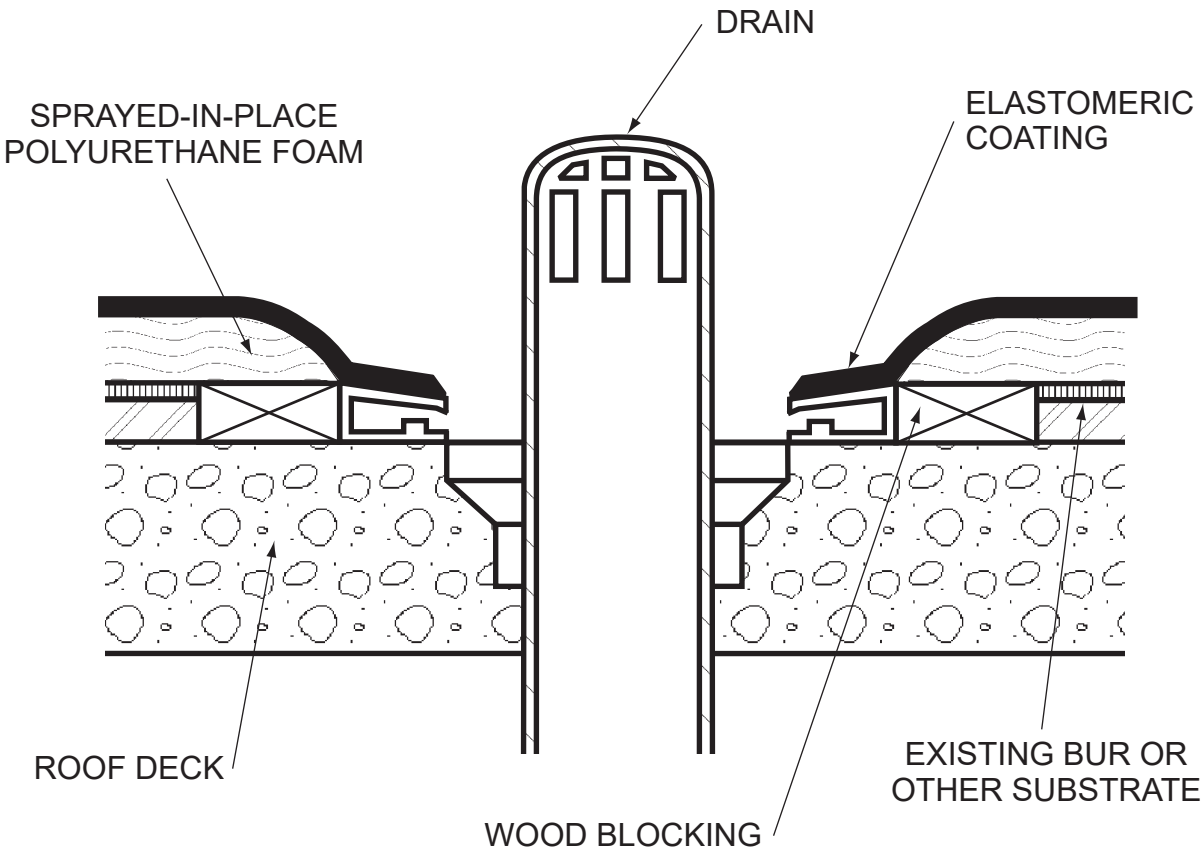

Note: This detail is utilized in the specification and design of fluid-applied roofing, in both new and retrofit applications. It is provided to show a generally recommended procedure for dealing with the condition shown. It will not and cannot provide a specific solution for every condition likely to be encountered in field application. Where field conditions differ, the use of applicable portions of the detail shown or its adaptation by an experienced and conscientious applicator should result in a quality project.

NEOGARD®
A part of HEMPEL
2728 Empire Central
Dallas, Texas 75236
(214)-353-1600
www.neogard.com

Project:
Roof Drain

Drawn by:	Scale:	Date:	Drawing/Index No.
K. Kirby	NTS	04/01/2020	ROOF_spf-drain-04012020

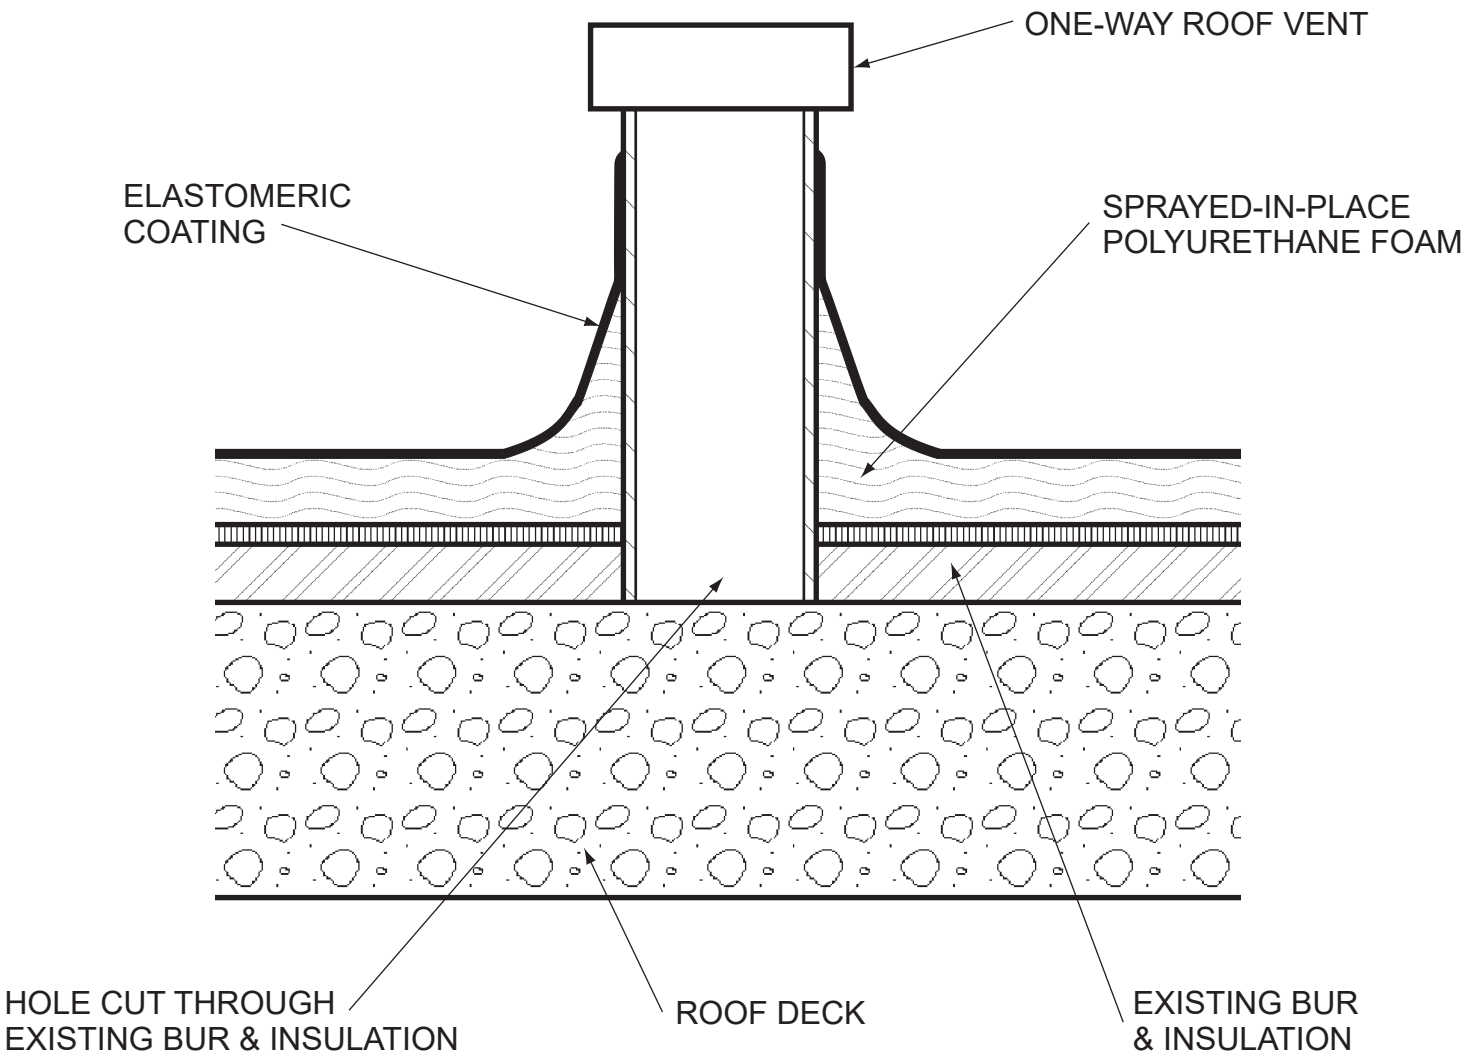

Note: This detail is utilized in the specification and design of fluid-applied roofing, in both new and retrofit applications. It is provided to show a generally recommended procedure for dealing with the condition shown. It will not and cannot provide a specific solution for every condition likely to be encountered in field application. Where field conditions differ, the use of applicable portions of the detail shown or its adaptation by an experienced and conscientious applicator should result in a quality project.

NEOGARD®
A part of HEMPEL
2728 Empire Central
Dallas, Texas 75236
(214)-353-1600
www.neogard.com

Project:
Roof Vent

Drawn by:	Scale:	Date:	Drawing/Index No.
K. Kirby	NTS	04/01/2020	ROOF_vent-04012020

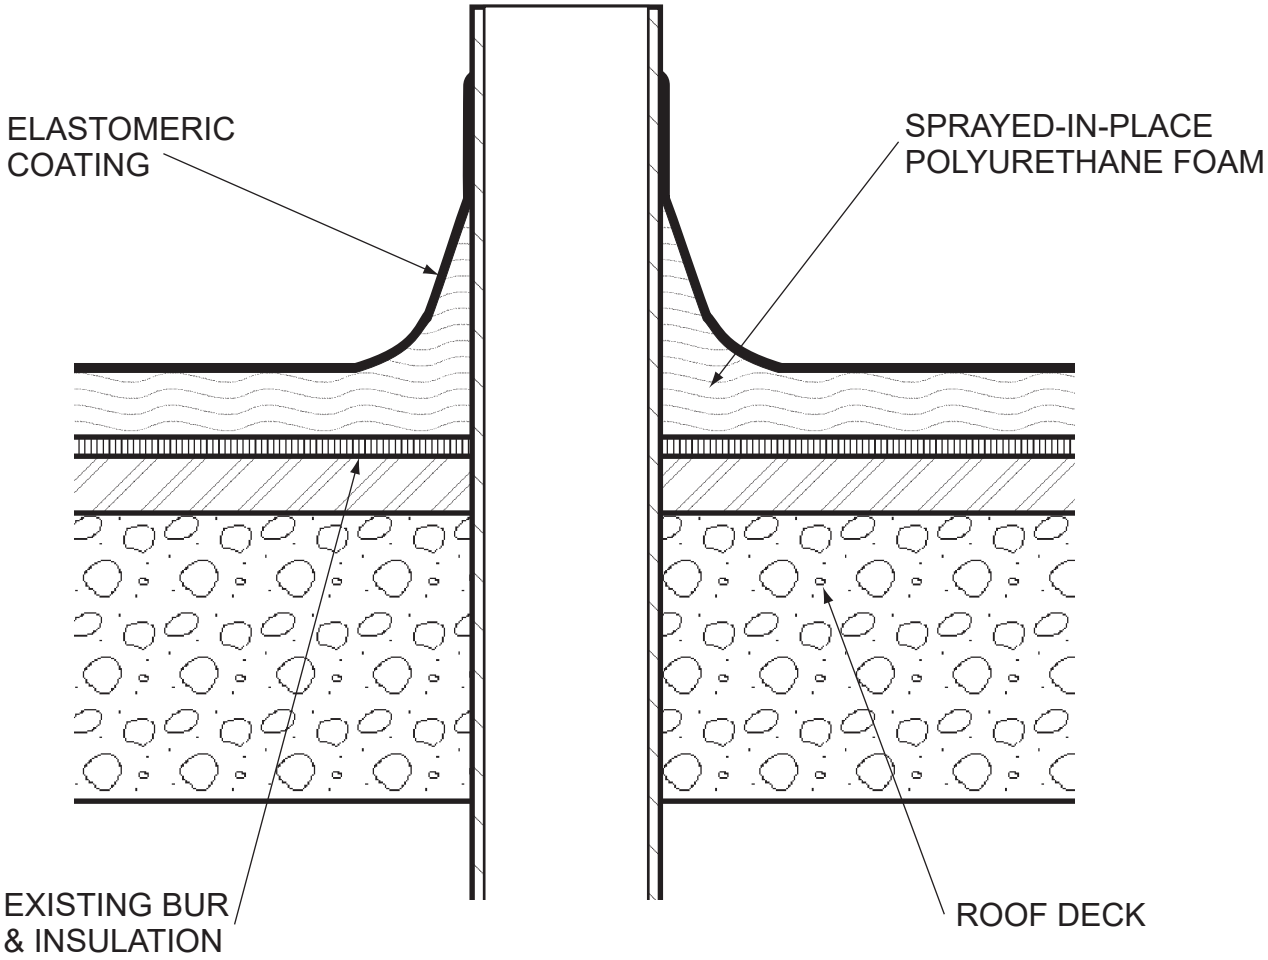

Note: This detail is utilized in the specification and design of fluid-applied roofing, in both new and retrofit applications. It is provided to show a generally recommended procedure for dealing with the condition shown. It will not and cannot provide a specific solution for every condition likely to be encountered in field application. Where field conditions differ, the use of applicable portions of the detail shown or its adaptation by an experienced and conscientious applicator should result in a quality project.

NEOGARD®
A part of HEMPEL
2728 Empire Central
Dallas, Texas 75236
(214)-353-1600
www.neogard.com

Project:
Vertical Projection

Drawn by:	Scale:	Date:	Drawing/Index No.
K. Kirby	NTS	04/01/2020	ROOF_vert-proj-04012020